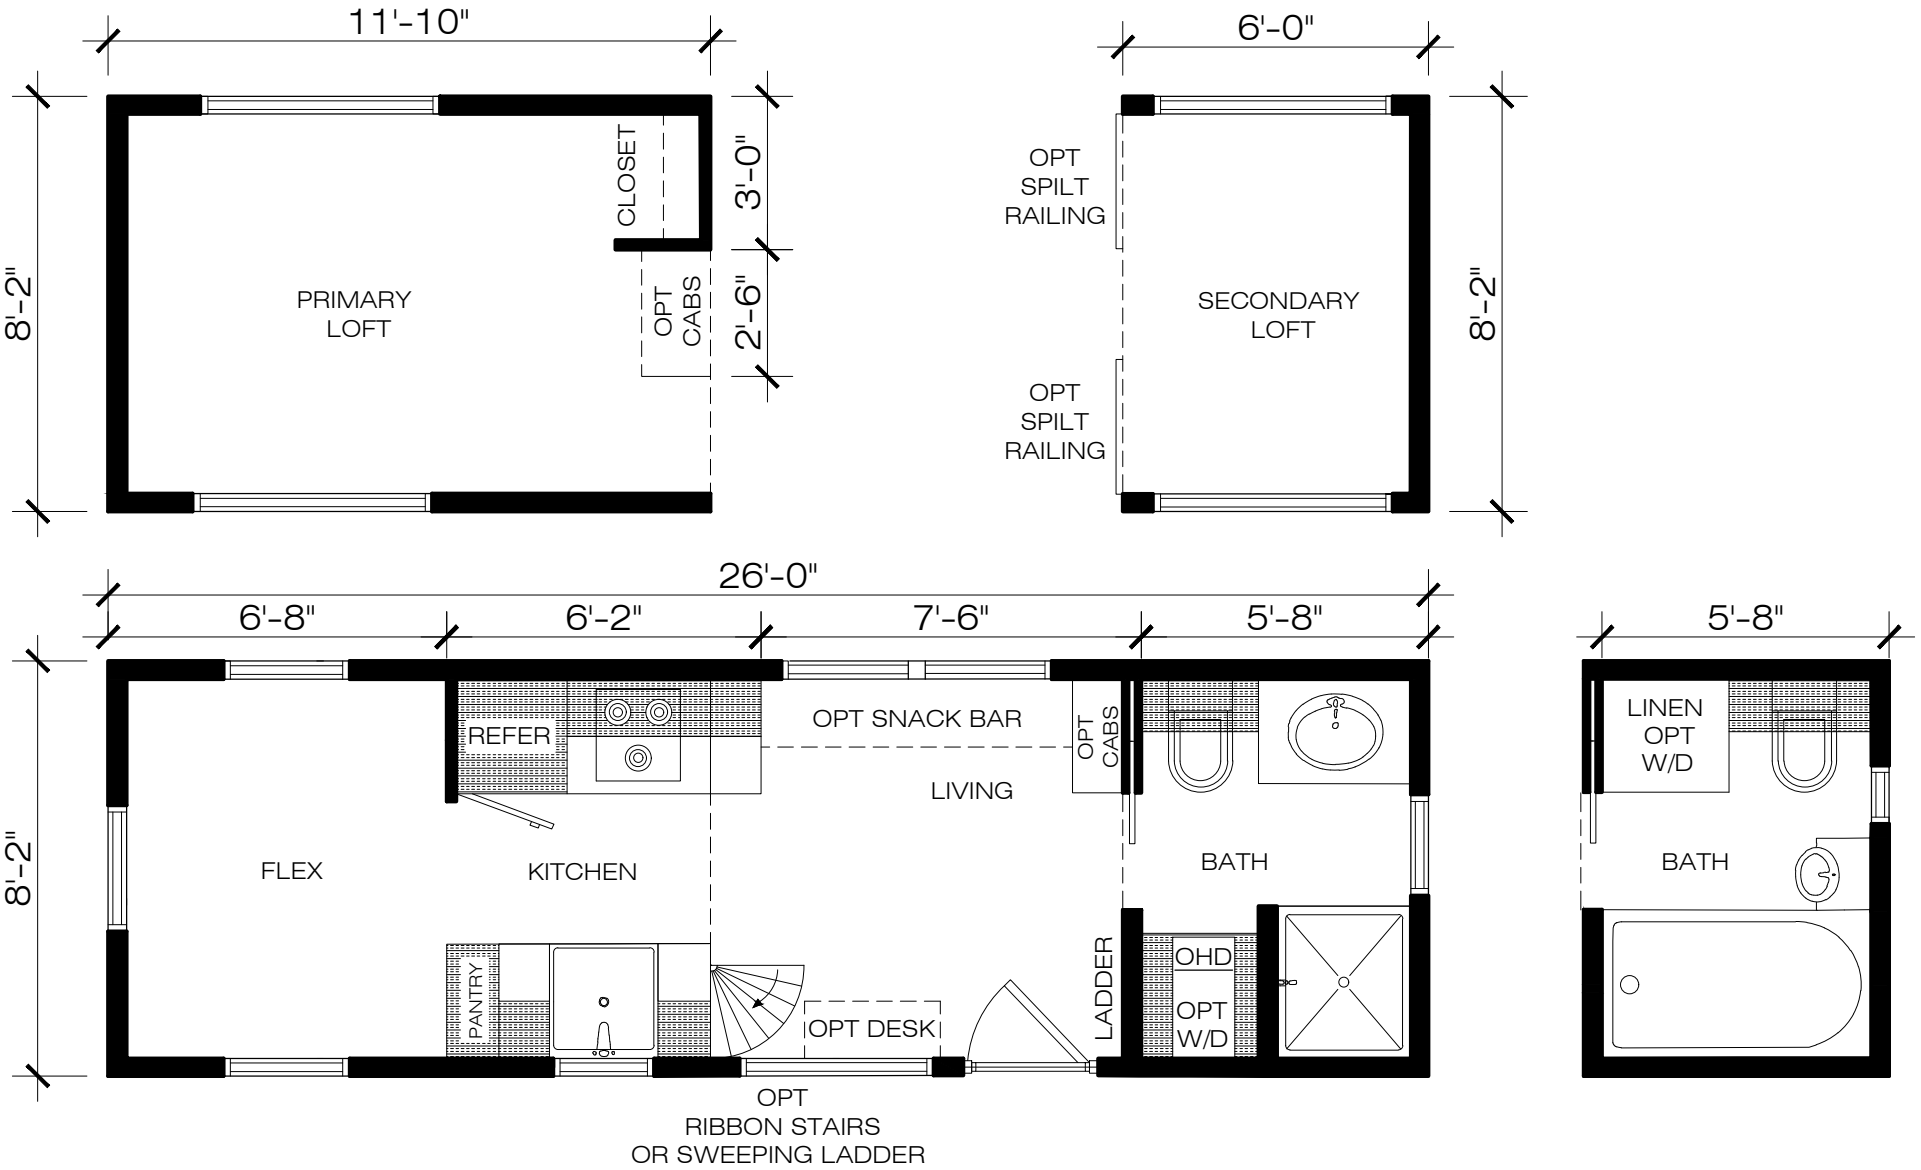
11'-10"
8'-2"
PRIMARY
LOFT
CLOSET
OPT
CABS
3'-0"
2'-6"
6'-0"
OPT
SPILT
RAILING
SECONDARY
LOFT
OPT
SPILT
RAILING
8'-2"
26'-0"
6'-8"
6'-2"
7'-6"
5'-8"
8'-2"
FLEX
KITCHEN
REFER
PANTRY
OPT SNACK BAR
LIVING
OPT
CABS
BATH
LADDER
OHD
OPT
W/D
OPT DESK
OPT
RIBBON STAIRS
OR SWEEPING LADDER
5'-8"
LINEN
OPT
W/D
BATH